


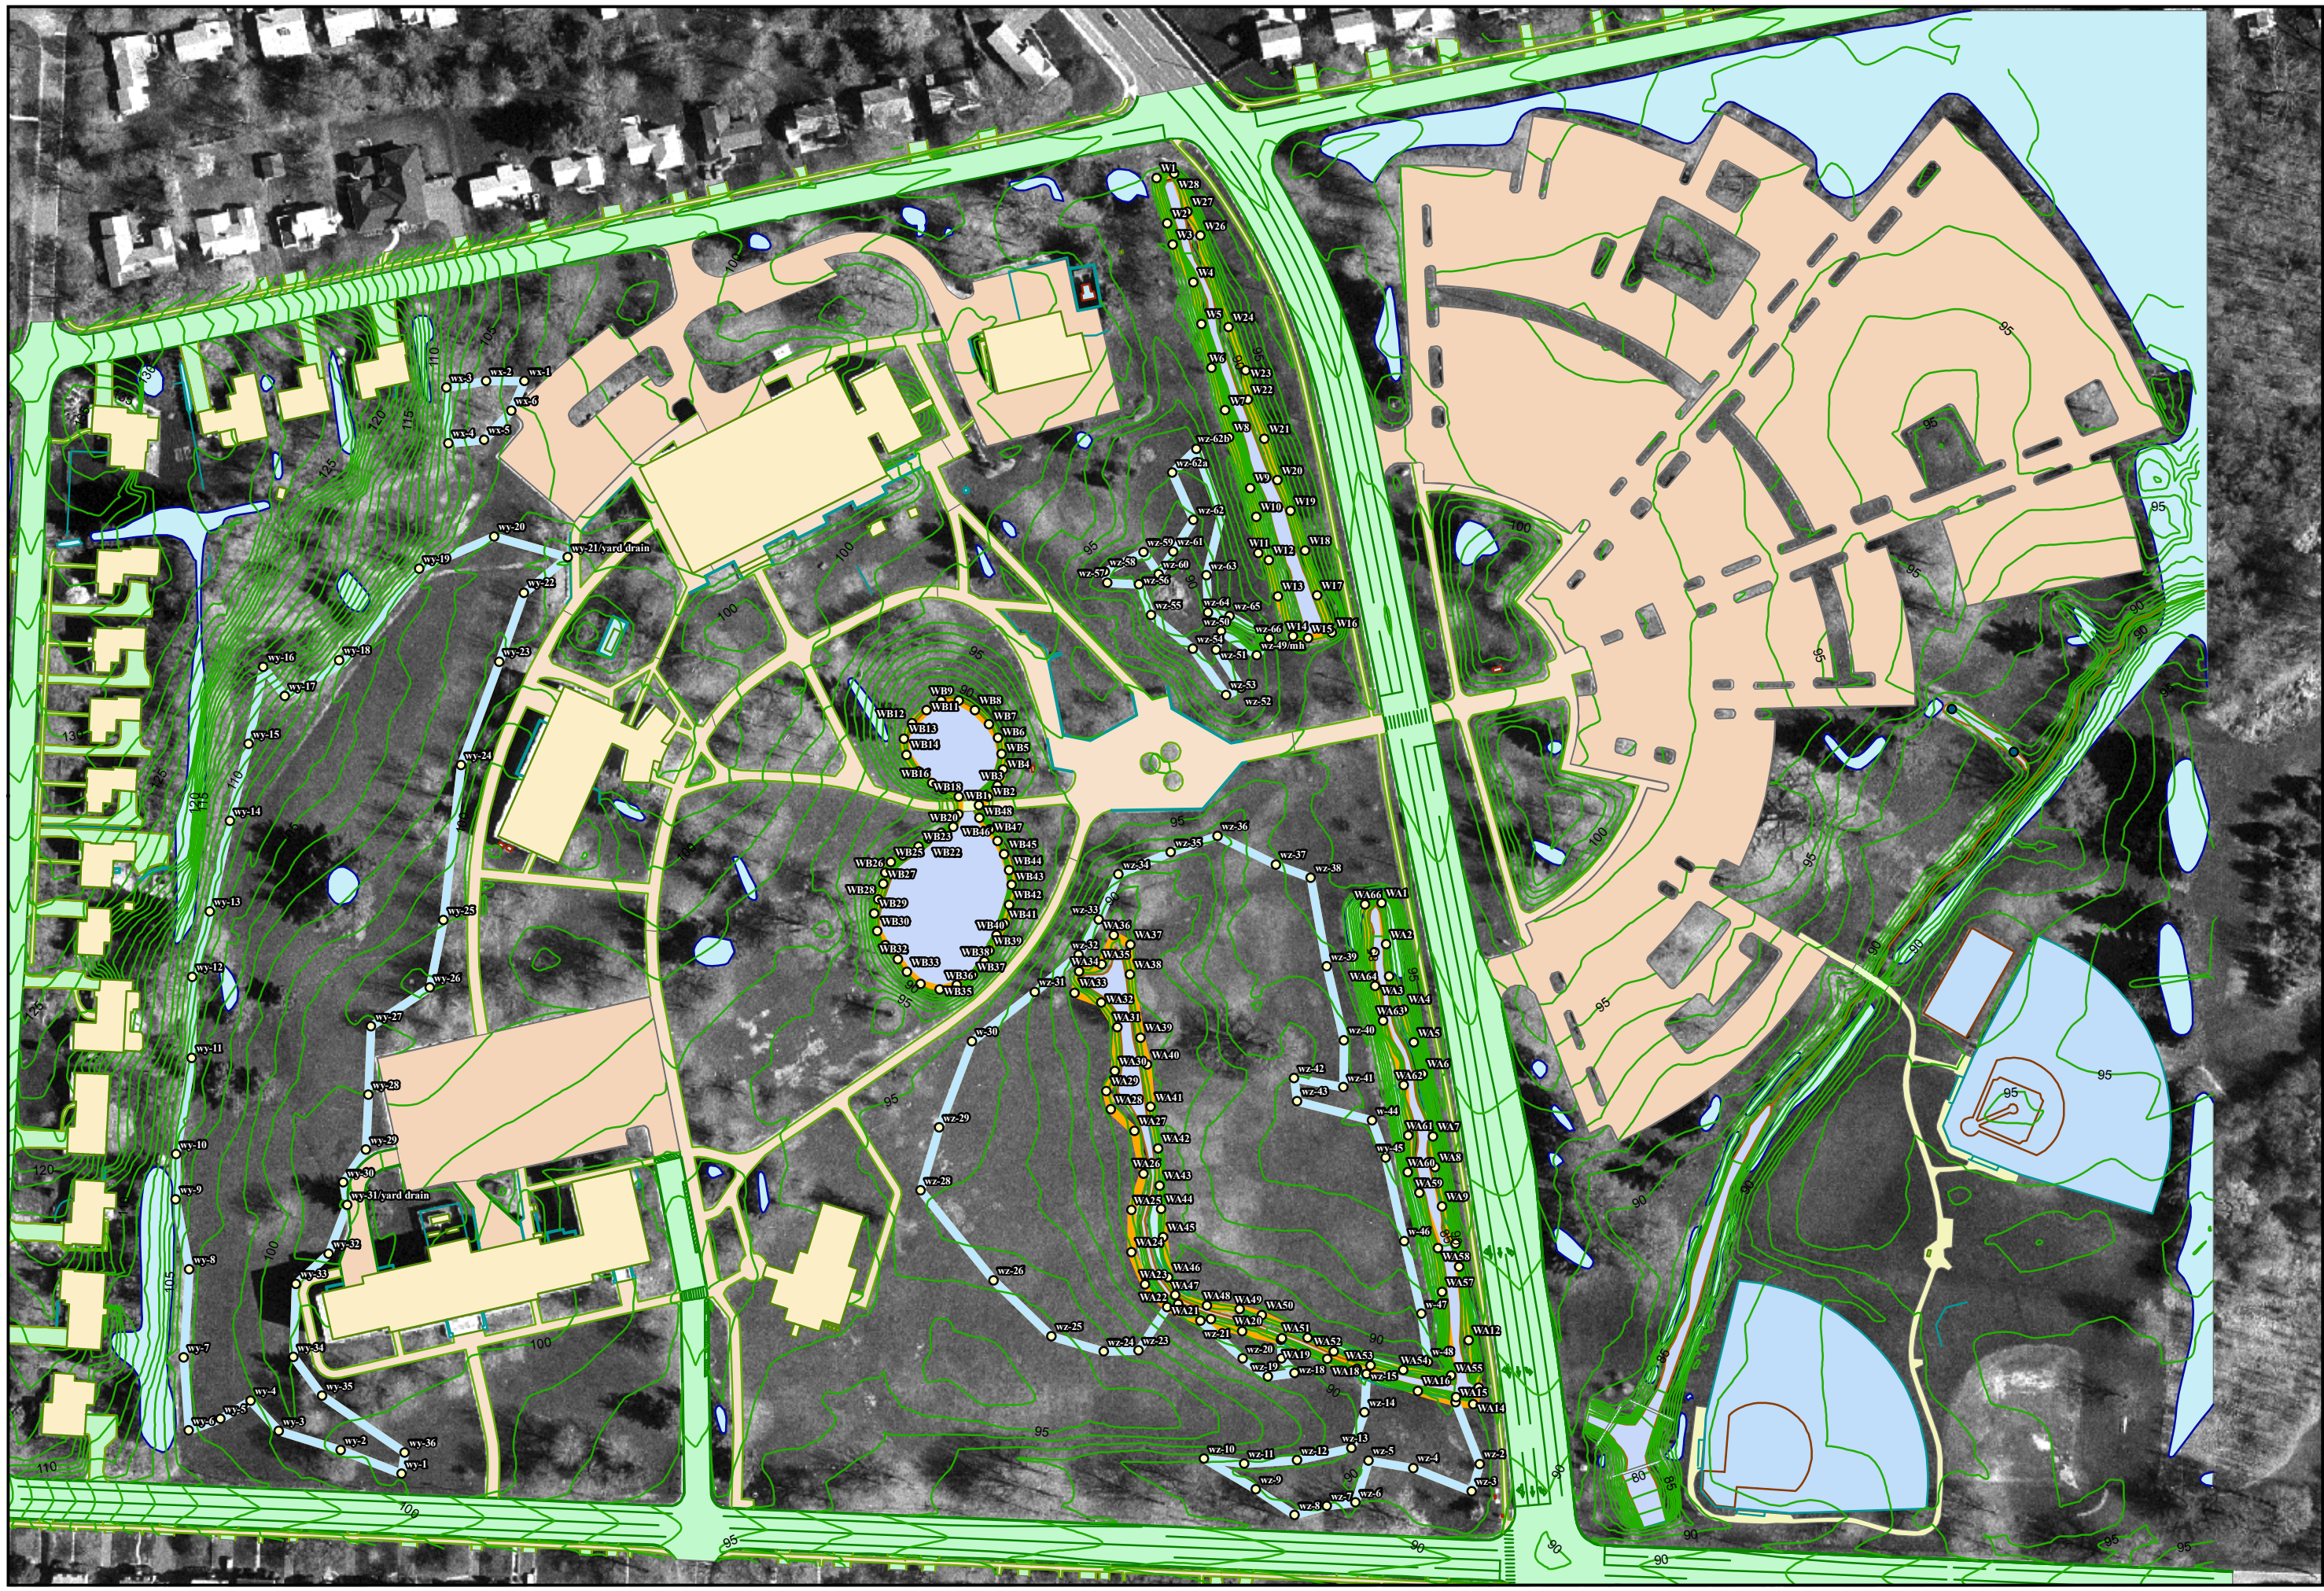

MILONE & MACBROOM
Engineering,
Landscape Architecture
and Environmental Science
99 Realty Drive
Cheshire, Connecticut 06410
(203) 271-1773 Fax (203) 272-9733
www.miloneandmacbroom.com

REVISIONS	

Wetland Delineation
Greater Hartford Campus
West Hartford, CT

	SMG	MJS
DESIGNED	DRAWN	CHECKED

SCALE: 1" = 150'

DATE: July 2010

PROJECT NO: 1958-32

MXD NAME:
Hlwetland.MXD

FIGURE 2

SHEET NO.